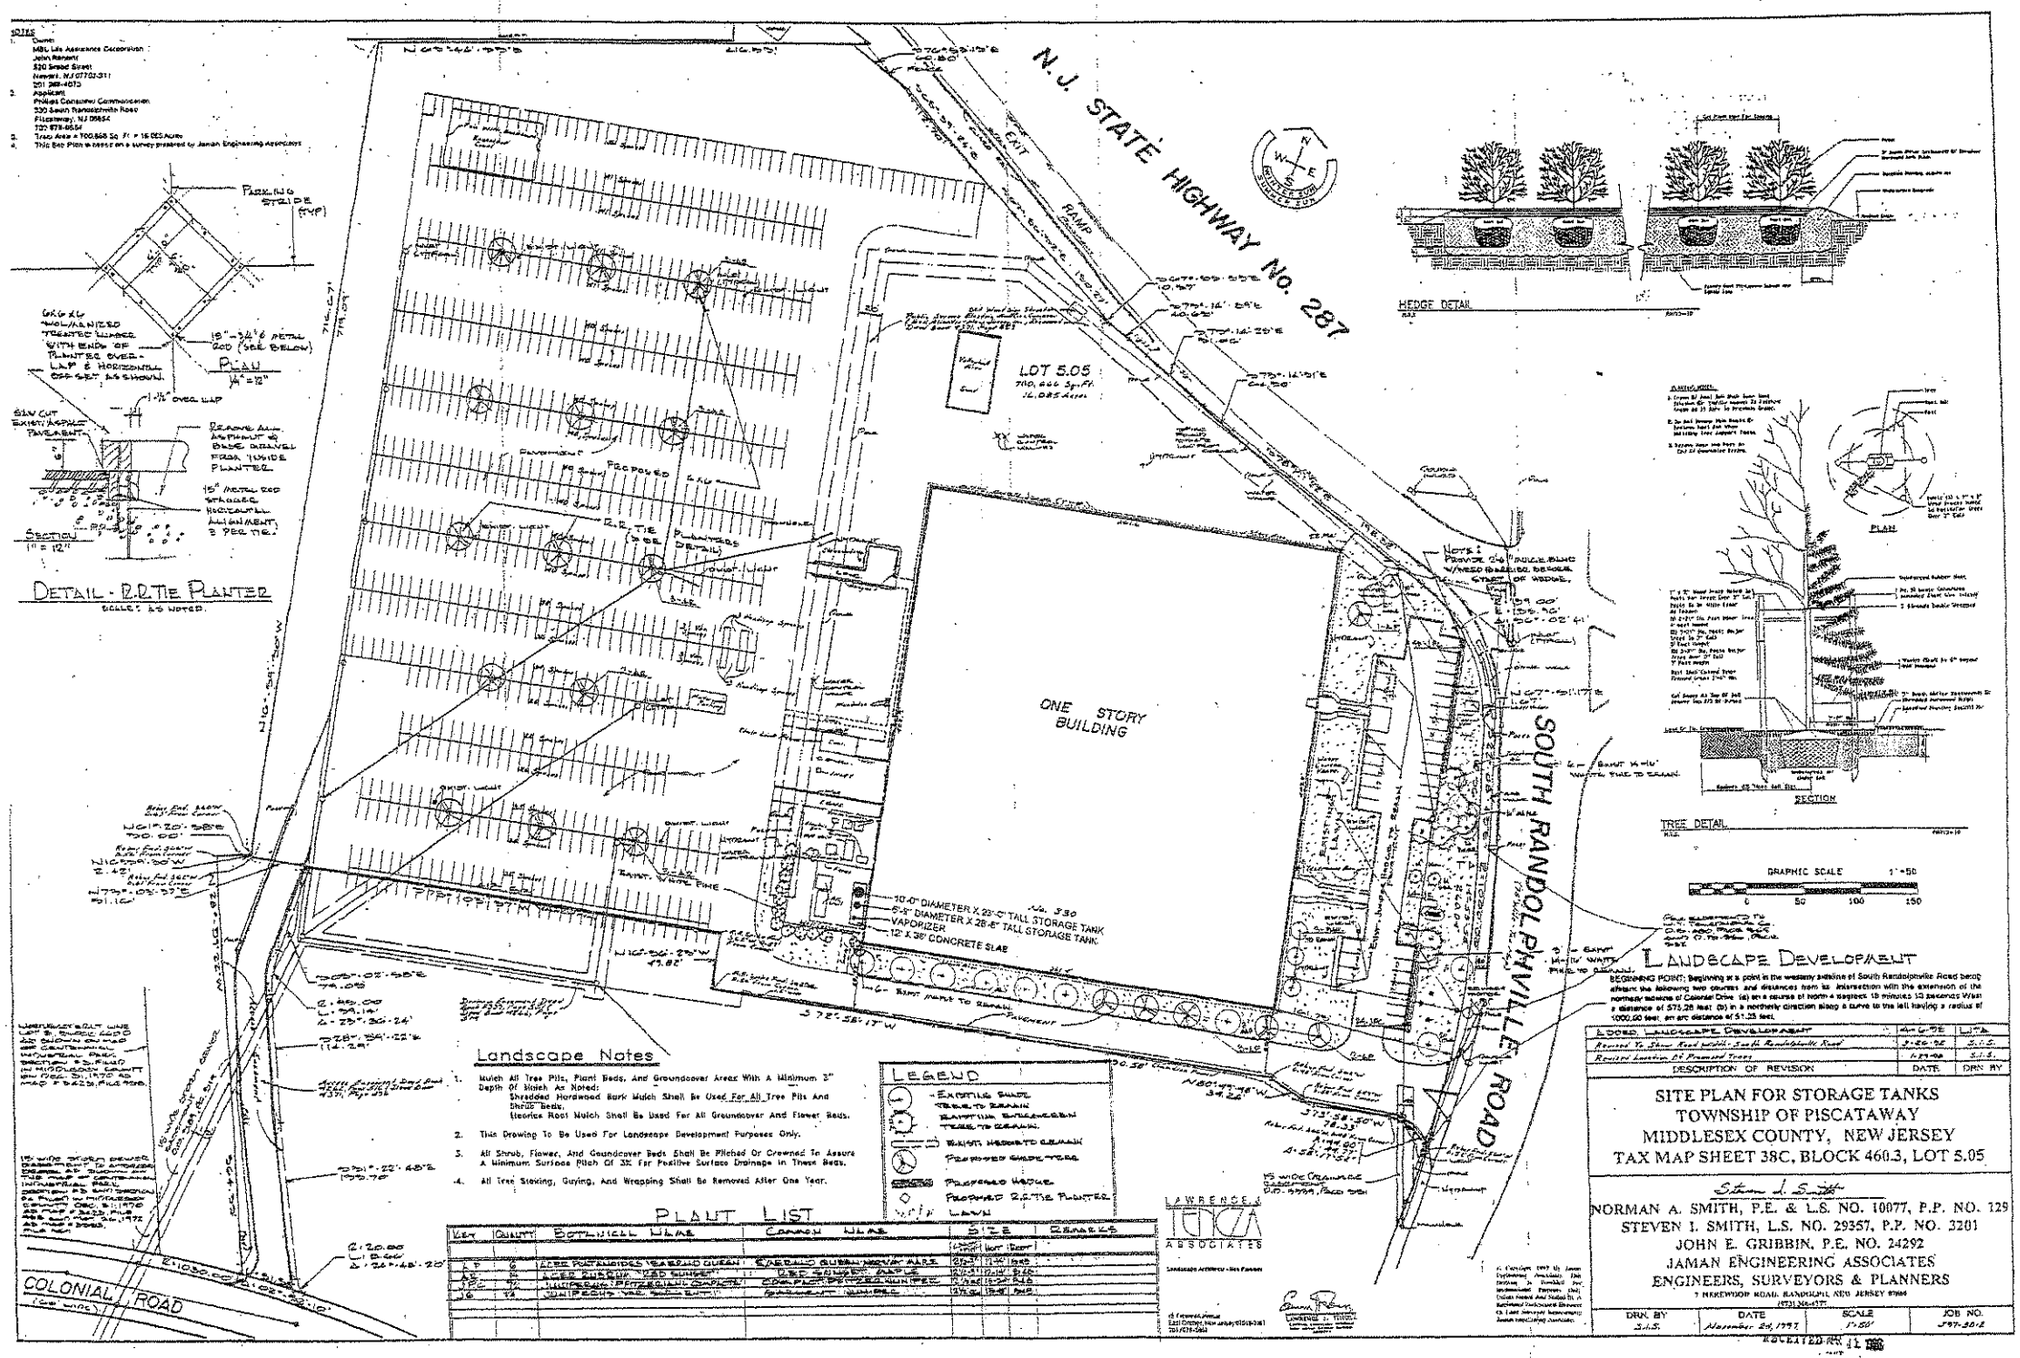NOTES
1. Owner:
MBL Life Assurance Corporation
John Ranieri
530 Broad Street
Newark, NJ 07102-311
201 268-4072
2. Applicant:
Phillips Consumer Communication
530 South Randolphville Road
Piscataway, NJ 08854
732 878-6654
3. Tract Area = 700,668 Sq. Ft. = 16.085 Acres
4. This Site Plan is based on a survey prepared by Jaman Engineering Associates